URVEY PLAT OF: LOCAL ADDRESS 1516 GREENING WAY REF: ...VES GF# 961544-PMD

EGAL DESCRIPTION: LOT 7 BLOCK "O", MASON CREEK, SECTION ONE

SUBDIVISION IN WILLIAMSON COUNTY, TEXAS, OF RECORD IN CABINET "G", SLIDES 241-243 OF

HE PLAT RECORDS OF WILLIAMSON COUNTY, TEXAS.

SCALE: 1" = 20'
o = IRON PIN FOUND
—x— = 6.0' BOARD FENCE

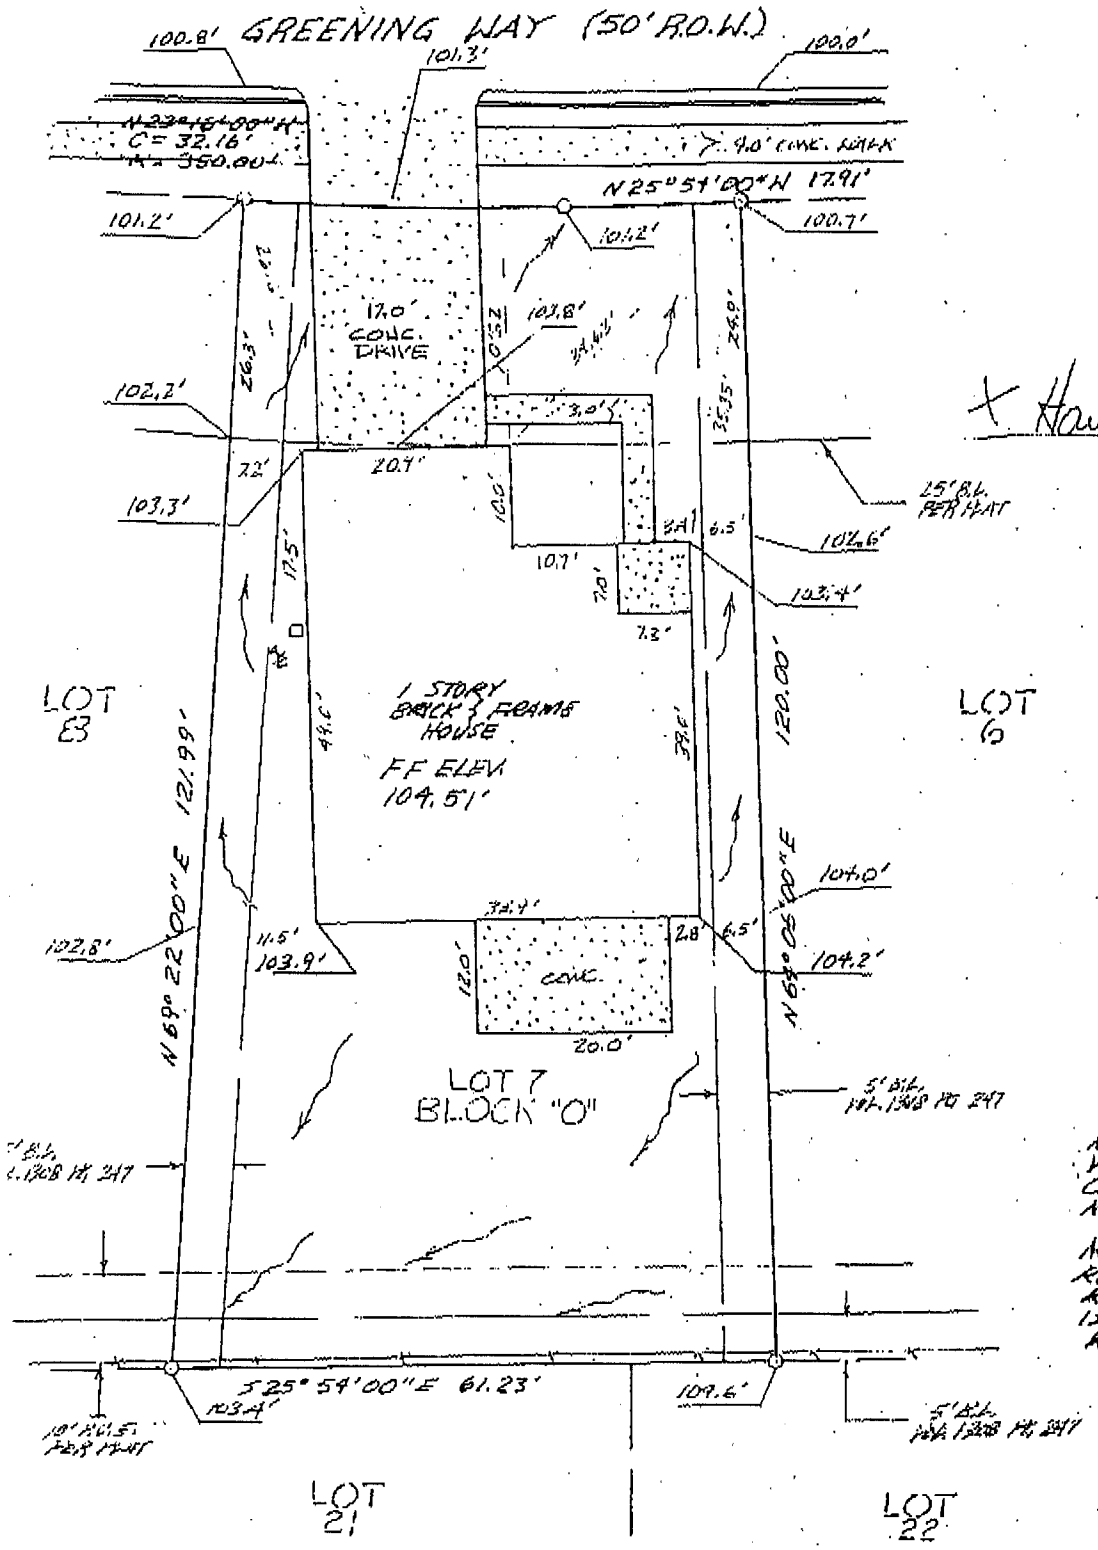

NOTE: 1) EASEMENT DESCRIBED IN VOL. 734 PG. 655, OFFICIAL RECORDS OF WILLIAMSON COUNTY, TEXAS, DOES NOT EFFECT THIS LOT.

NOTE: 2) THIS LOT SUBJECT TO EASMT, RIGHTS, COVENANTS, CONDITIONS AND RESTRICTIONS AS DESCRIBED IN VOL 1308 PG. 247, OFFICIAL RECORDS OF WILLIAMSON COUNTY, TEXAS.

NOTES 1 APPLY: